



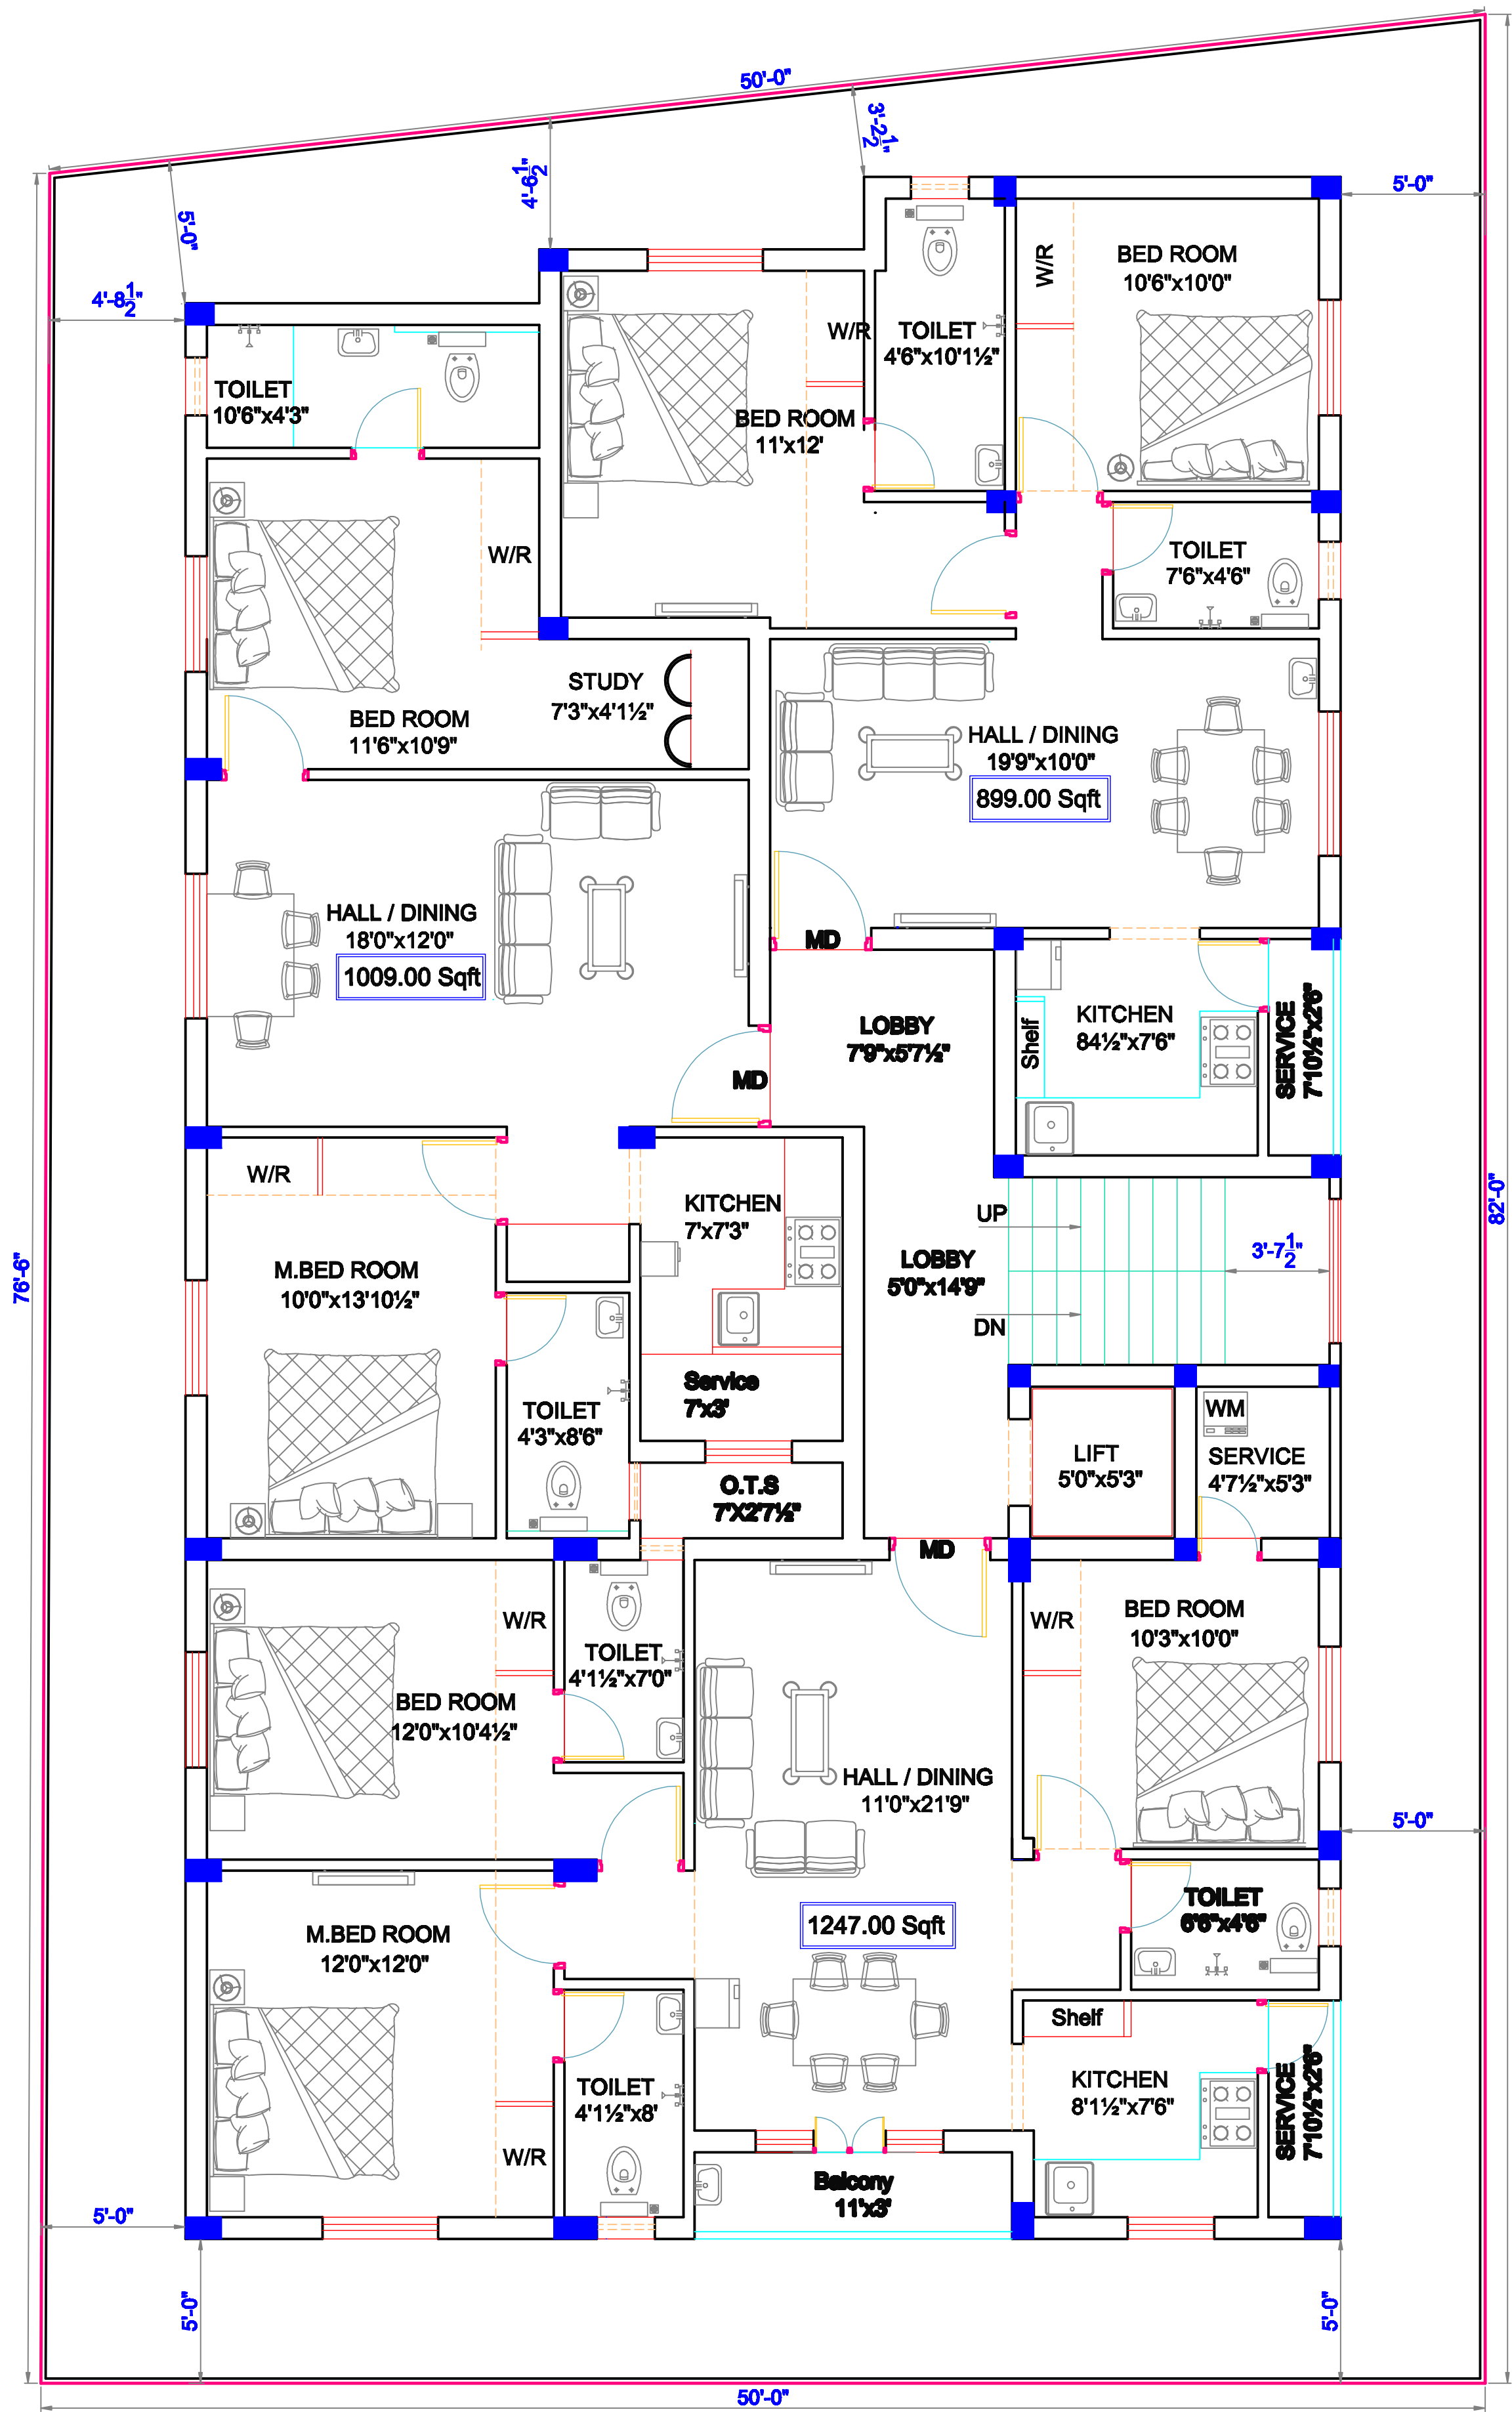

TYPICAL FLOOR PLAN
(FIRST, SECOND & THIRD)

PROJECT - PLAN SHOWING THE PROPOSED BUILDING
AT OLD DOOR.NO - 12/1, NEW DOOR No.6, BALAJI AVENUE,
NORTH GANGAIAMMAM KOIL STREET, VADAPALANI, CHENNAI - 600 026.
FOR Mrs.VANITHA

BUILDER - M/s. ADITI INFRA AND CONSTRUCTION
CHENNAI - 600 101.

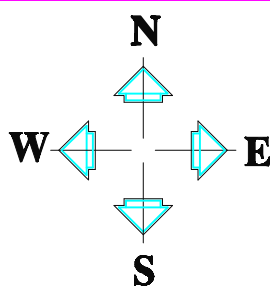

SCALE - N.T.S
DATE - 19-04-2024
DRG. No. - PGA-CS-15150
REV DATE
Unauthorized Reproduction
or copying of the drawing
is prohibited

Architect :